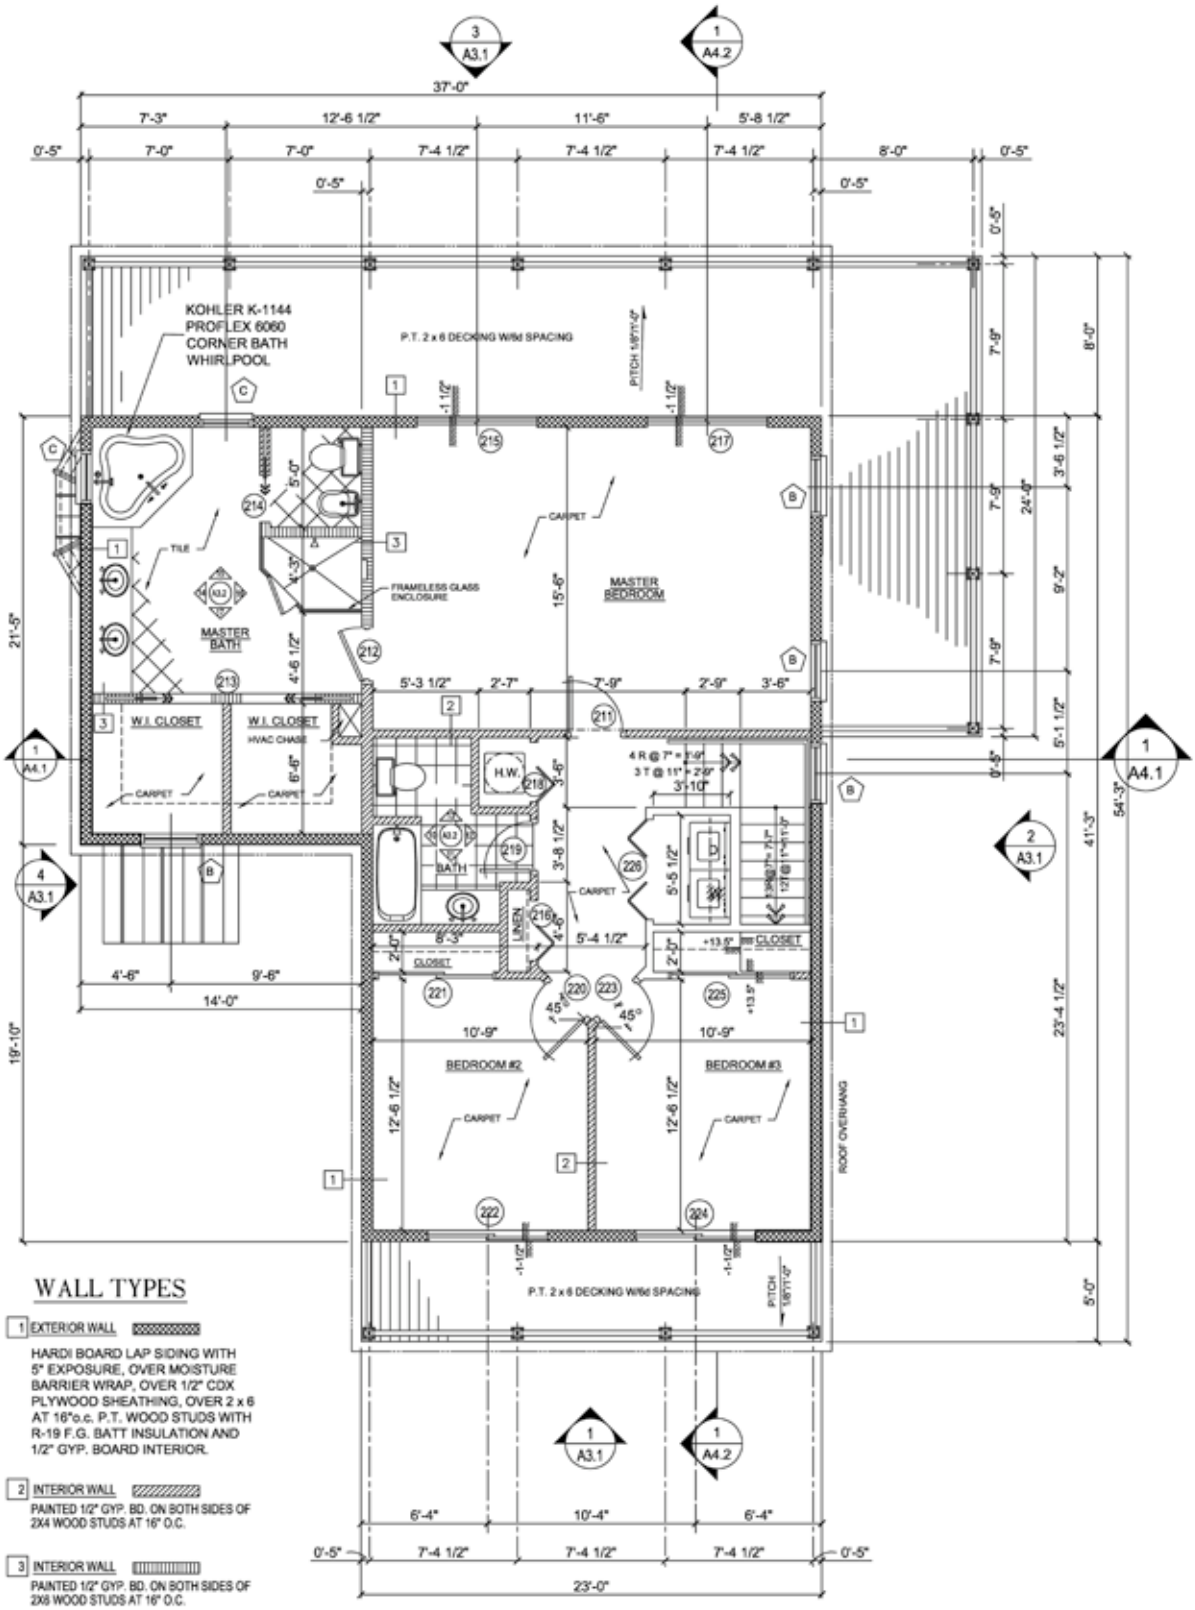
KOHLER K-1144
PROFLEX 6060
CORNER BATH
WHIRLPOOL
P.T. 2 x 6 DECKING W/6d SPACING
PITCH 1/8"/1'-0"
MASTER BATH
MASTER BEDROOM
FRAMELESS GLASS ENCLOSURE
TILE
CARPET
W.I. CLOSET
W.I. CLOSET
HVAC CHASE
H.W.
BATH
LINEN
CLOSET
CLOSET
BEDROOM #2
BEDROOM #3
ROOF OVERHANG
37'-0"
23'-0"
54'-3"
41'-3"
23'-4 1/2"
19'-10"
21'-5"
14'-0"
WALL TYPES
1 EXTERIOR WALL
HARDI BOARD LAP SIDING WITH 5" EXPOSURE, OVER MOISTURE BARRIER WRAP, OVER 1/2" CDX PLYWOOD SHEATHING, OVER 2 x 6 AT 16"o.c. P.T. WOOD STUDS WITH R-19 F.G. BATT INSULATION AND 1/2" GYP. BOARD INTERIOR.
2 INTERIOR WALL
PAINTED 1/2" GYP. BD. ON SOTH SIDES OF 2X4 WOOD STUDS AT 16" O.C.
3 INTERIOR WALL
PAINTED 1/2" GYP. BD. ON SOTH SIDES OF 2X6 WOOD STUDS AT 16" O.C.